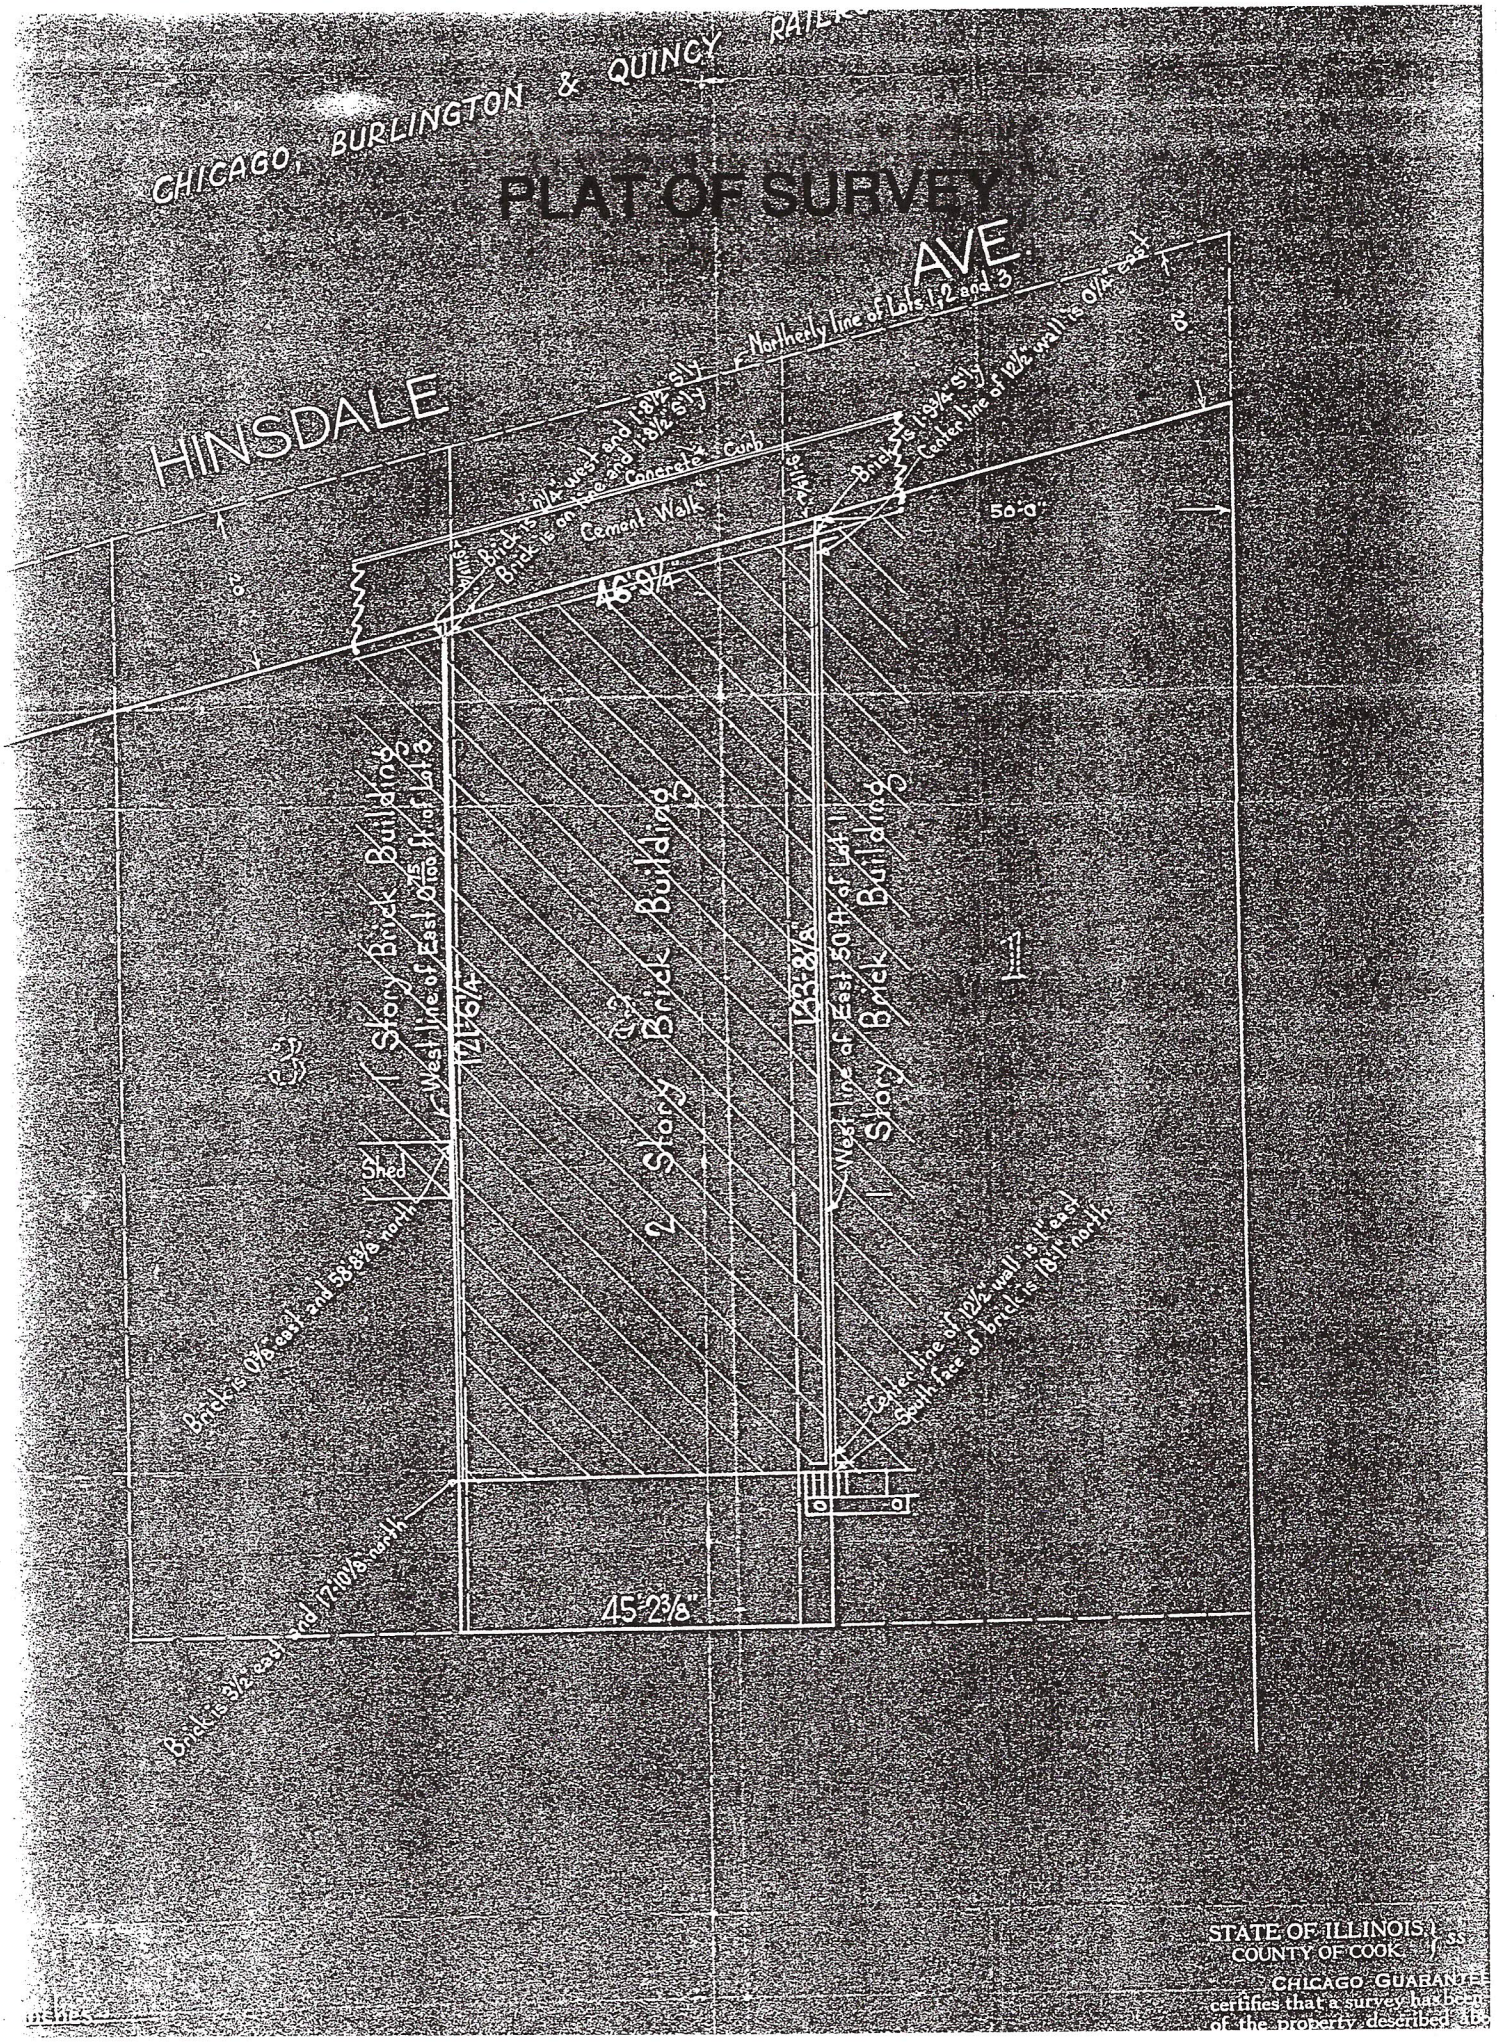
CHICAGO, BURLINGTON & QUINCY RAILR
PLAT OF SURVEY
HINSDALE AVE.
Northerly line of Lots 1, 2 and 3
Brick is 0 1/4" west and 1-8 1/2" S'ly
Brick is on line and 1-8 1/2" S'ly
Concrete Curb
Cement Walk
Brick is 1-9 3/4" S'ly
Center line of 12 1/2" wall is 0 1/4" east
50'-0"
46'-9 1/4"
1 Story Brick Building
West line of East 0 75/100 ft of Lot 3
121'-6 1/4"
2 Story Brick Building
133'-8 1/8"
West line of East 50 ft of Lot 1
1 Story Brick Building
Shed
Brick is 0 7/8" east and 58'-8 3/8" north
Center line of 12 1/2" wall is 1" east
South face of brick is 18'-1" north
Brick is 3 1/2" east and 17'-10 1/8" north
45'-2 3/8"
STATE OF ILLINOIS
COUNTY OF COOK
CHICAGO GUARANTEE
certifies that a survey has been
of the property described