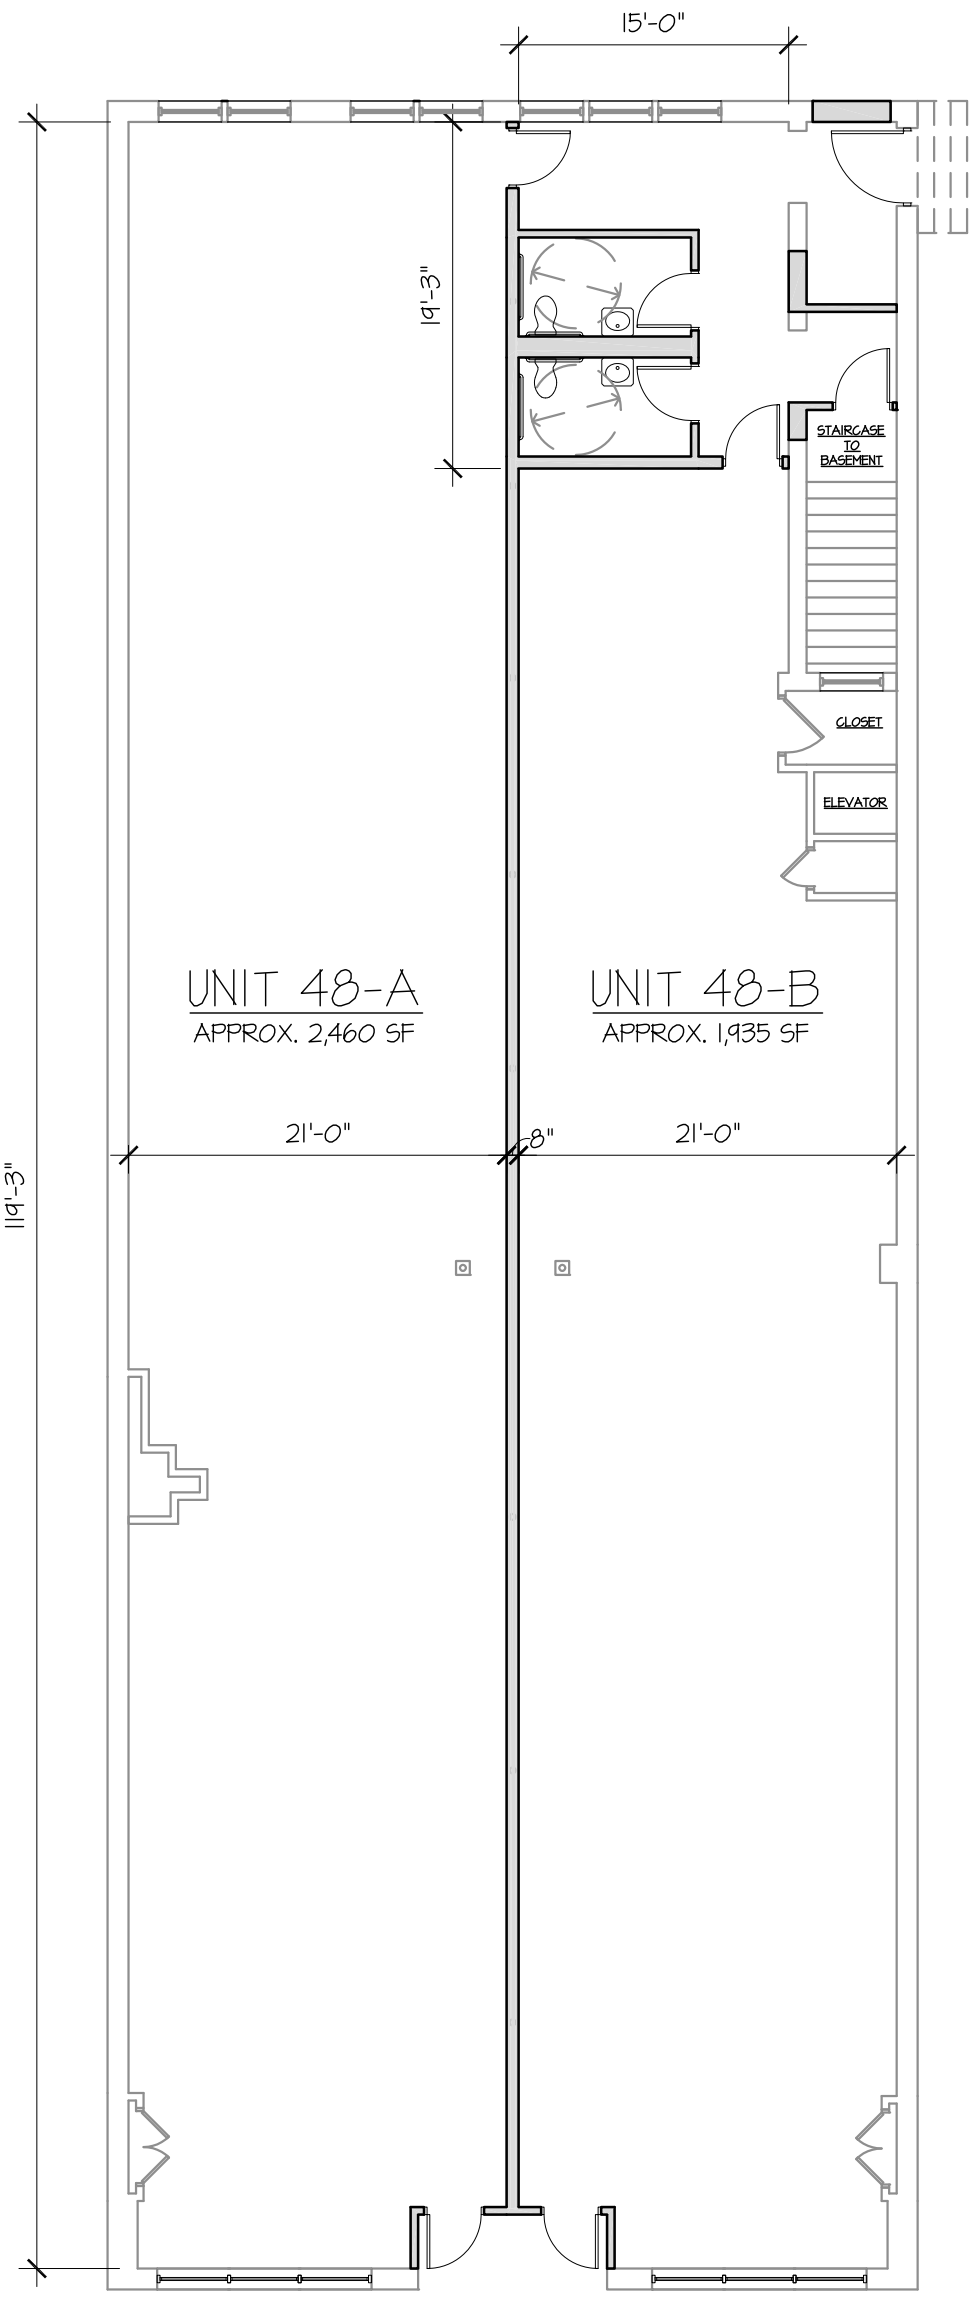

MATŌCHA
ASSOCIATES
Architecture, Development, and Program Management
17 W. 220 22ND STREET, SUITE 500
OAKBROOK TERRACE, ILLINOIS 60181-4481
VOICE 630 530-2300
FAX 630 530-2335
E-MAIL matocha@matocha.com
WEB SITE www.matocha.com

HINSDALE RETAIL STORE

48 SOUTH WASHINGTON STREET, HINSDALE, ILLINOIS

Sheet Title: **PROPOSED FLOOR PLAN**

Drawing Scale: 3/32" = 1'-0" Drawn By: SZ Checked By: PWM

Project Number: 0807.051

Date: 01/27/09

No. Issue/Revision

Drawing File:

Drawing/Sketch Number:

PLAN 1

© COPYRIGHT 2008 MATOCHA ASSOCIATES